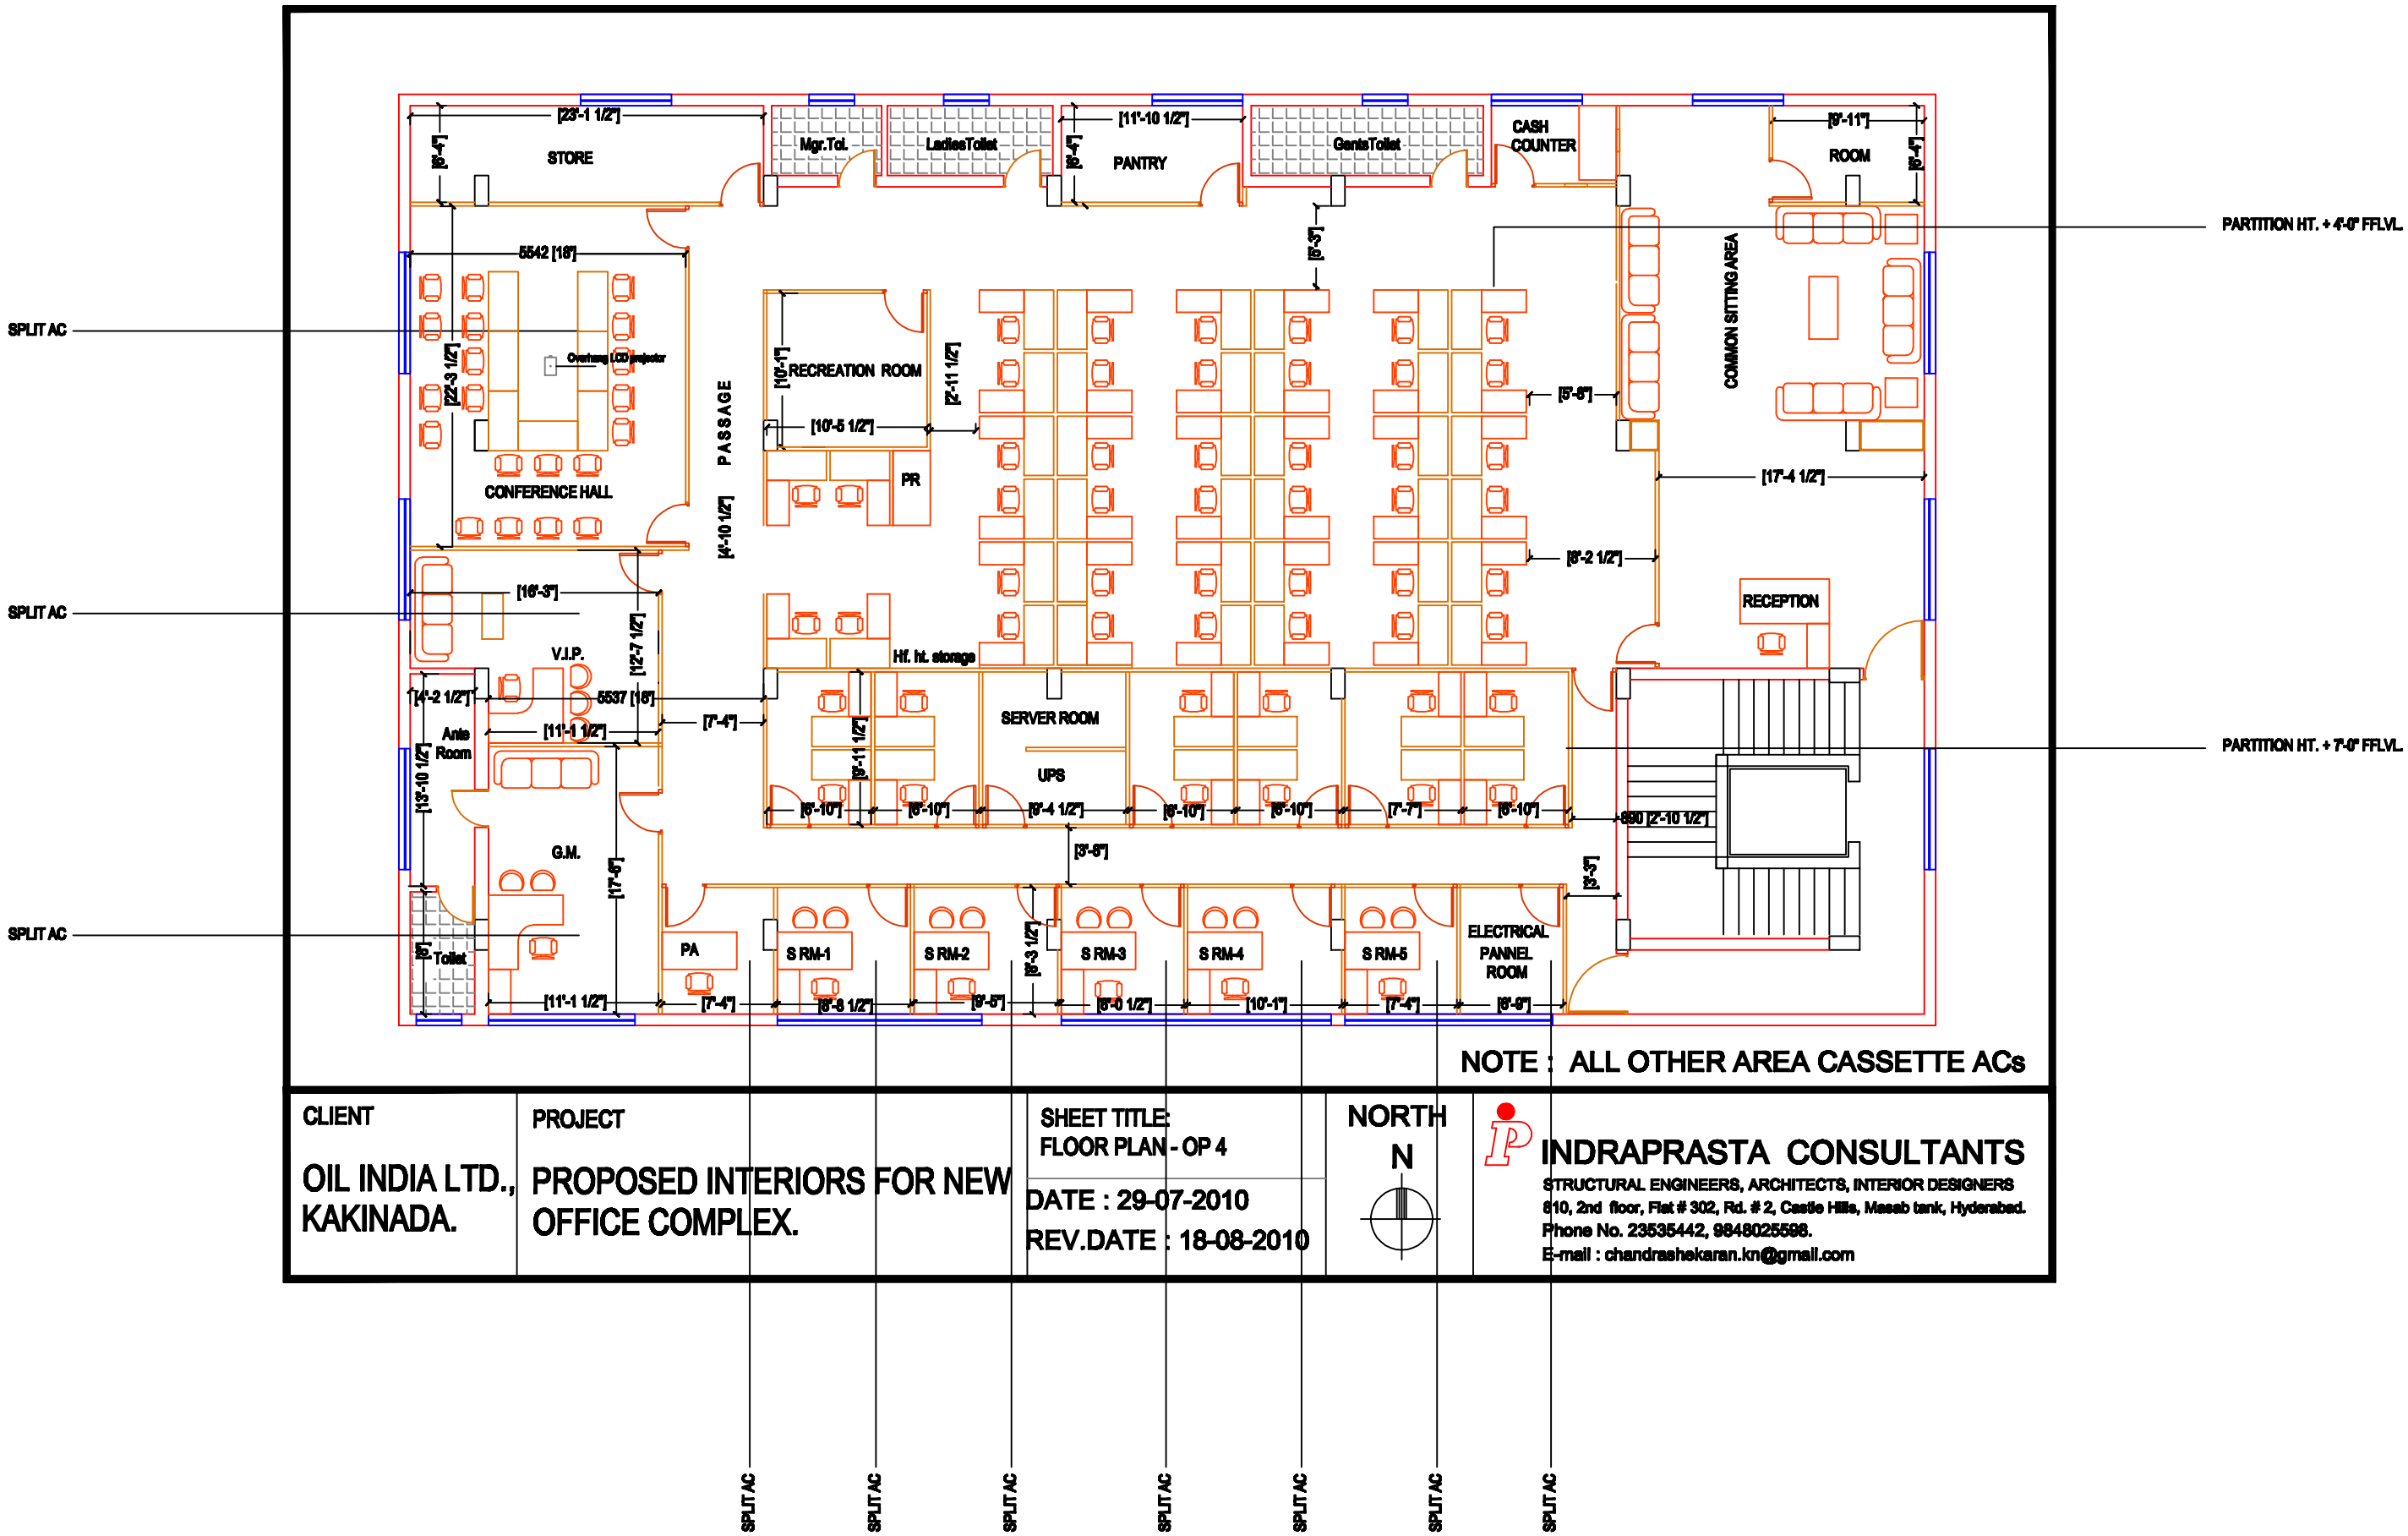
STORE
Mgr.Toi.
LadiesToilet
PANTRY
GentsToilet
CASH COUNTER
ROOM
COMMON SITTING AREA
PARTITION HT. + 4'-0" FFLVL.
PARTITION HT. + 7'-0" FFLVL.
SPLIT AC
5542 [16']
Overhead LCD projector
CONFERENCE HALL
PASSAGE
RECREATION ROOM
PR
RECEPTION
V.I.P.
5537 [16']
Ante Room
G.M.
Toilet
Hf. ht. storage
SERVER ROOM
UPS
PA
S RM-1
S RM-2
S RM-3
S RM-4
S RM-5
ELECTRICAL PANNEL ROOM
NOTE : ALL OTHER AREA CASSETTE ACs
CLIENT
OIL INDIA LTD., KAKINADA.
PROJECT
PROPOSED INTERIORS FOR NEW OFFICE COMPLEX.
SHEET TITLE:
FLOOR PLAN - OP 4
DATE : 29-07-2010
REV.DATE : 18-08-2010
NORTH
N
INDRAPRASTA CONSULTANTS
STRUCTURAL ENGINEERS, ARCHITECTS, INTERIOR DESIGNERS
810, 2nd floor, Flat # 302, Rd. # 2, Castle Hills, Masab tank, Hyderabad.
Phone No. 23535442, 9848025598.
E-mail : chandrashekaran.kn@gmail.com